METRIC

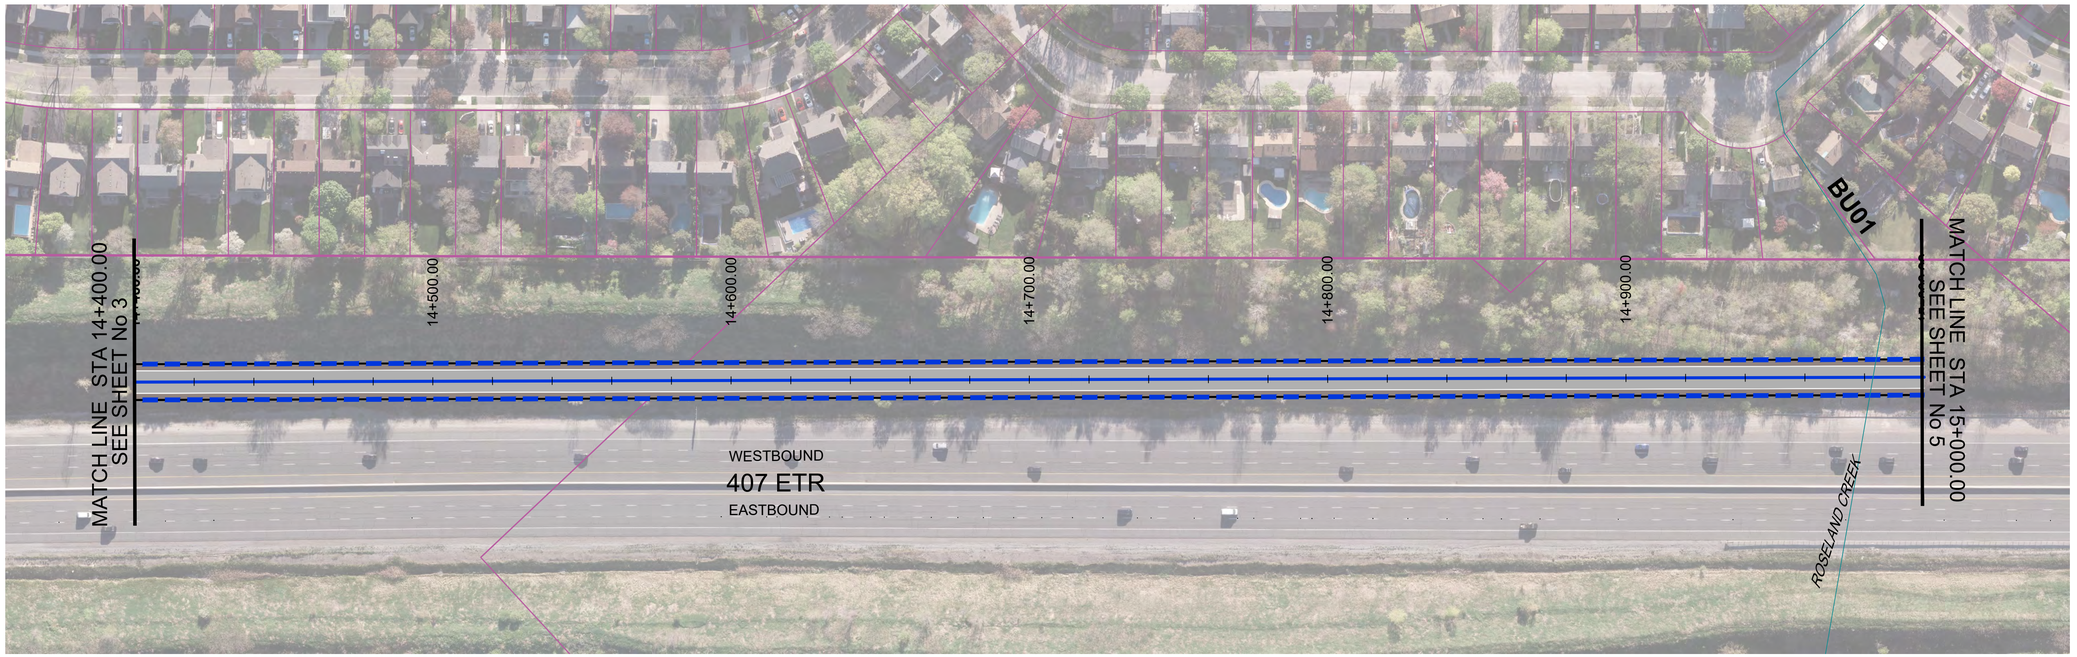


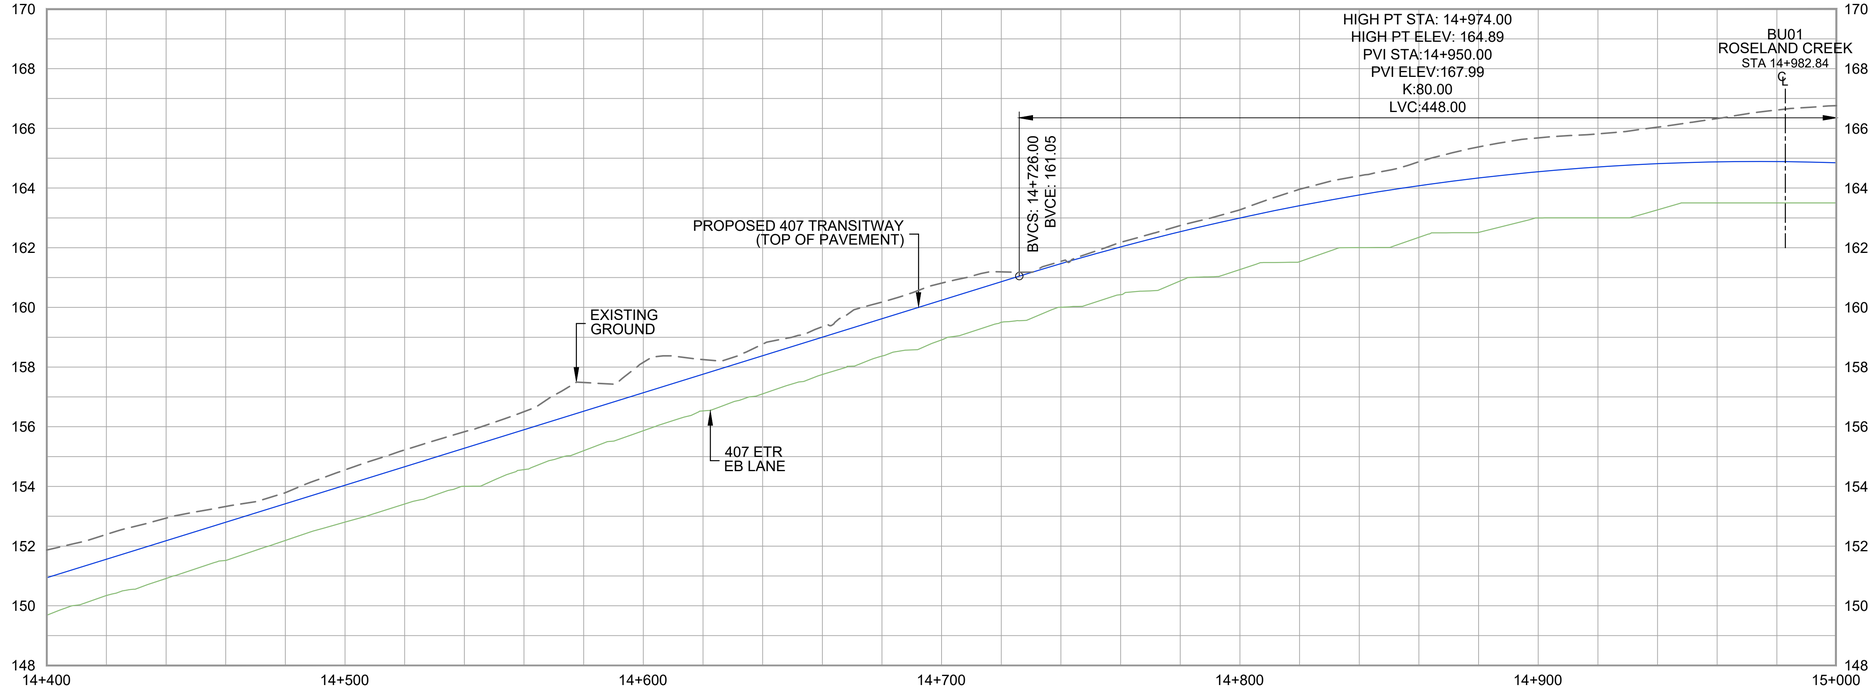


**KEY PLAN**
N.T.S.

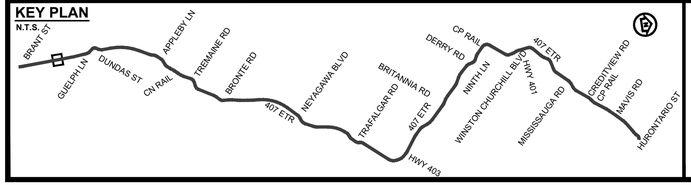


**SCALE**

10m 0 20m
HORIZONTAL

1m 0 2m
VERTICAL

**LEGEND**

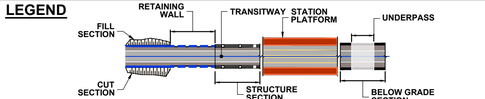


TRANSIT MOVEMENT
RAILWAY CORRIDOR
EXISTING PROPERTY LINE
SWALE
WATER COURSE
HYDRO TOWER
HYDRO CORRIDOR
UTILITY CORRIDOR
BU05 WATER CROSSING
5.1.1 STRUCTURE REFERENCE NUMBER

Ontario

PARSONS IBI GROUP

# 407 TRANSITWAY

## WEST OF BRANT STREET TO WEST OF HURONTARIO STREET
## G.W.P. 16-20003, CA 2016-E-0038

## PLAN AND PROFILE
## STA. 14+400 TO STA. 15+000

PLATE
**04**

DATE
11/20/2019

DRAWING NAME: J:\TOR\476294 ON-MTO 407 TRANSITWAY WC TO BRANTT\TS General\03 - Drawings\2 - Plates\EPR Plan and Profile\407 TW4-Plate 04.dwg
MODIFIED: Nov 19, 2019 10:38am
CREATED: