METRIC

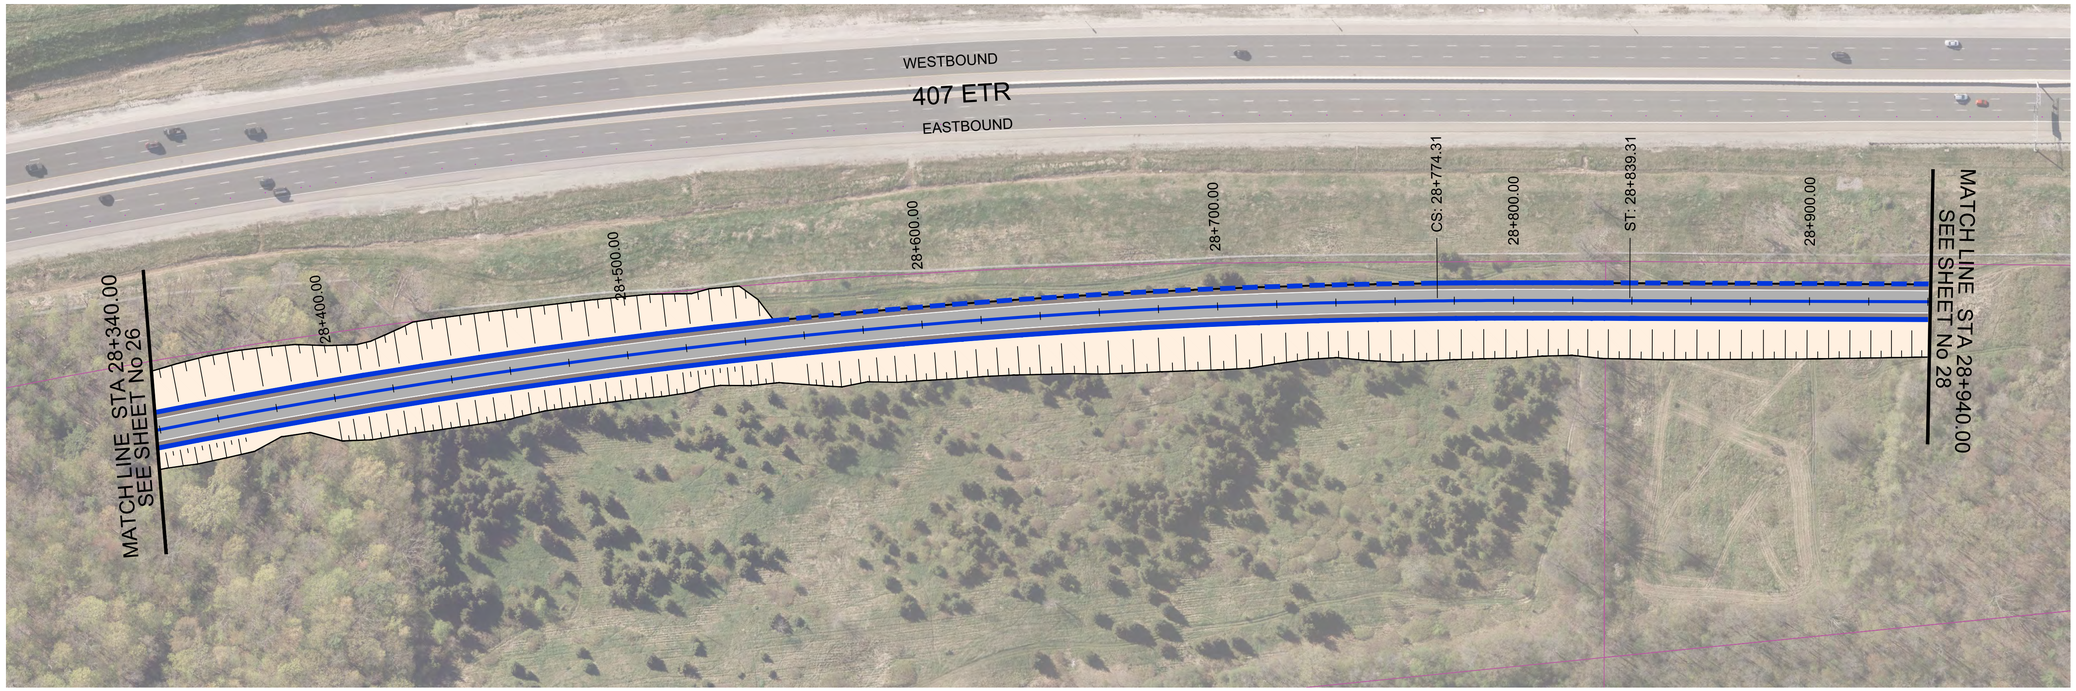

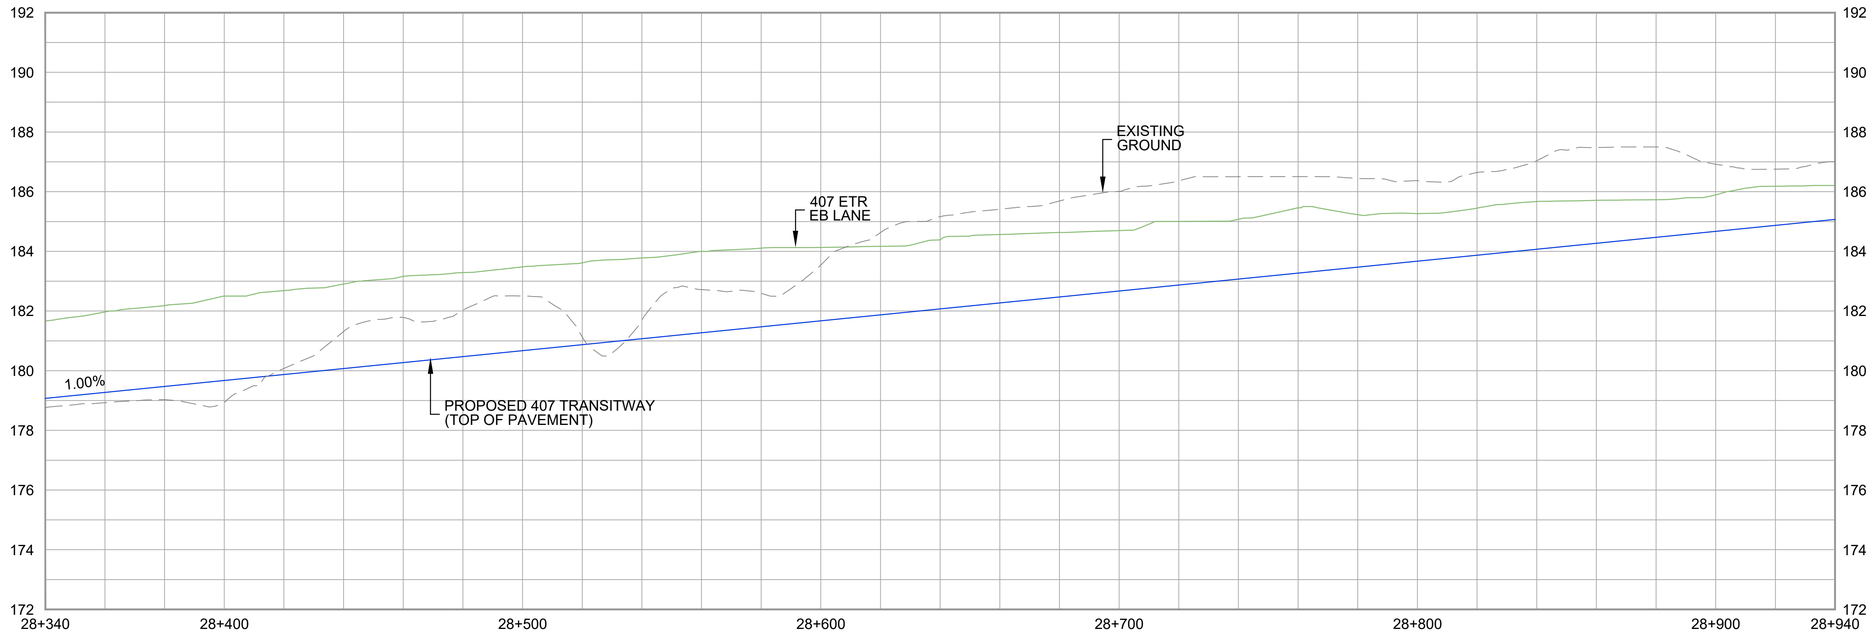

KEY PLAN
N.T.S.

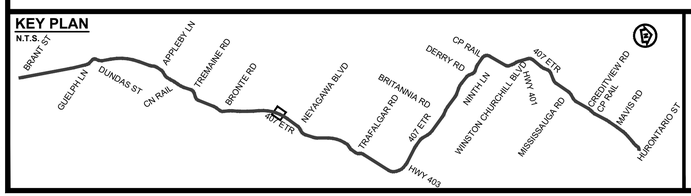

SCALE

10m 0 20m
HORIZONTAL

1m 0 2m
VERTICAL

LEGEND

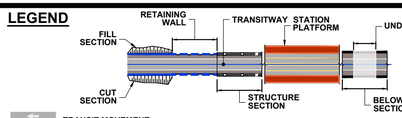

TRANSIT MOVEMENT
RAILWAY CORRIDOR
EXISTING PROPERTY LINE
SWALE
WATER COURSE
HYDRO TOWER
HYDRO CORRIDOR
UTILITY CORRIDOR
BU05 WATER CROSSING
5.1.1 STRUCTURE REFERENCE NUMBER

Ontario

PARSONS IBI GROUP

407 TRANSITWAY

WEST OF BRANT STREET TO WEST OF HURONTARIO STREET
G.W.P. 16-20003, CA 2016-E-0038

PLAN AND PROFILE
STA. 28+340 TO STA. 28+940

PLATE
27

DATE
11/20/2019

DRAWING NAME: J:\TOR\476294 ON-MTO 407 TRANSITWAY WC TO BRANTT\Ts General\03 - Drawings\2 - Plates\EPR Plan and Profile\407 TW4-Plate 27.dwg
MODIFIED: Nov 20, 2019 1:46pm
CREATED: