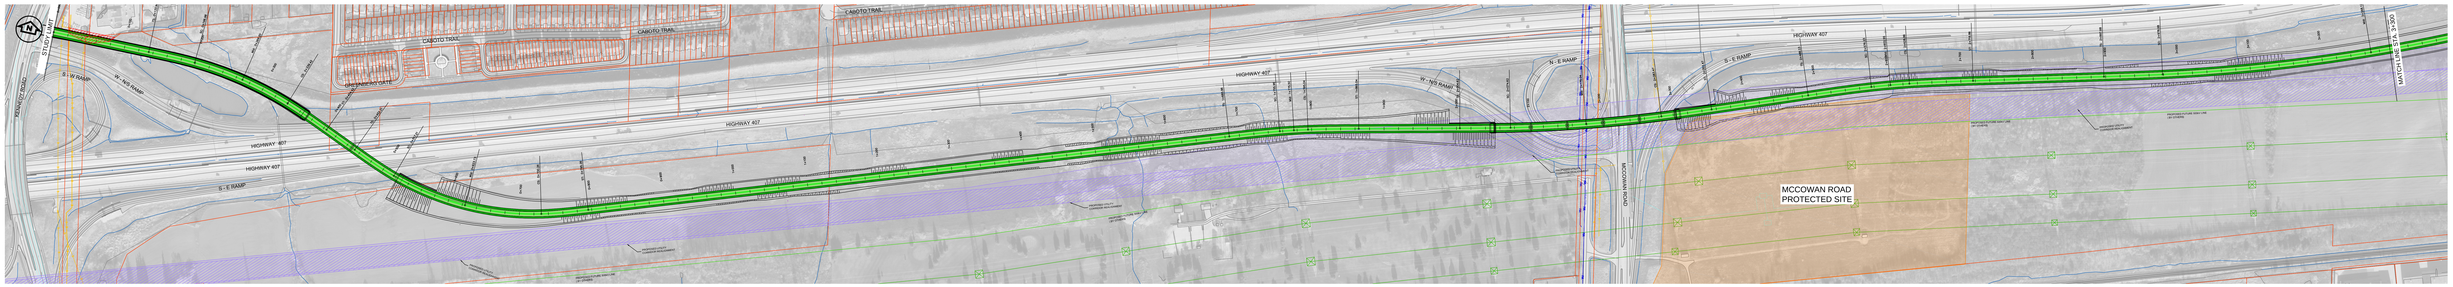

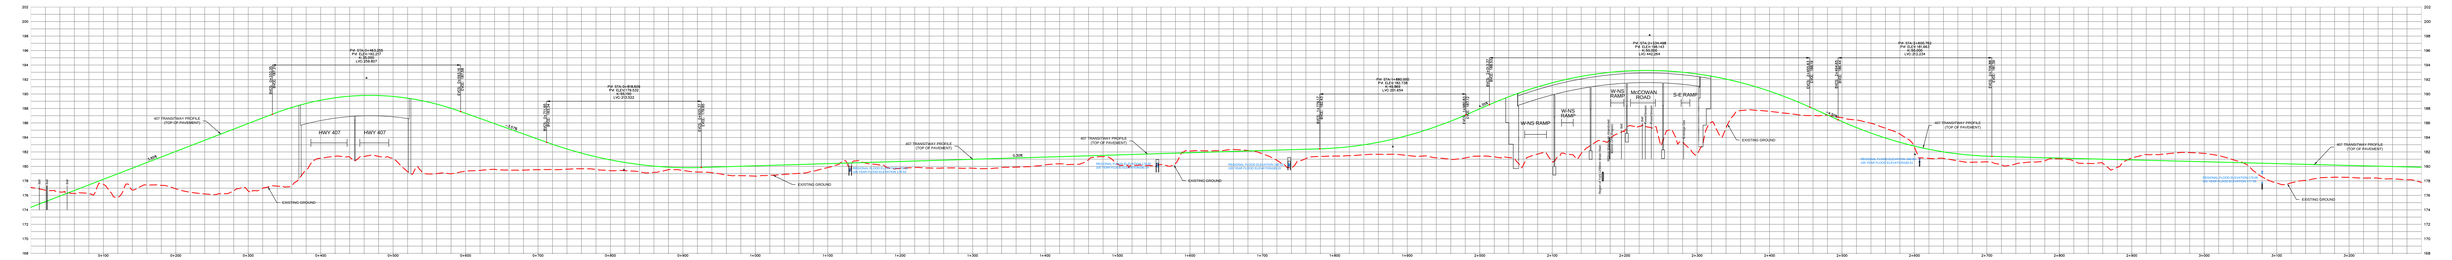

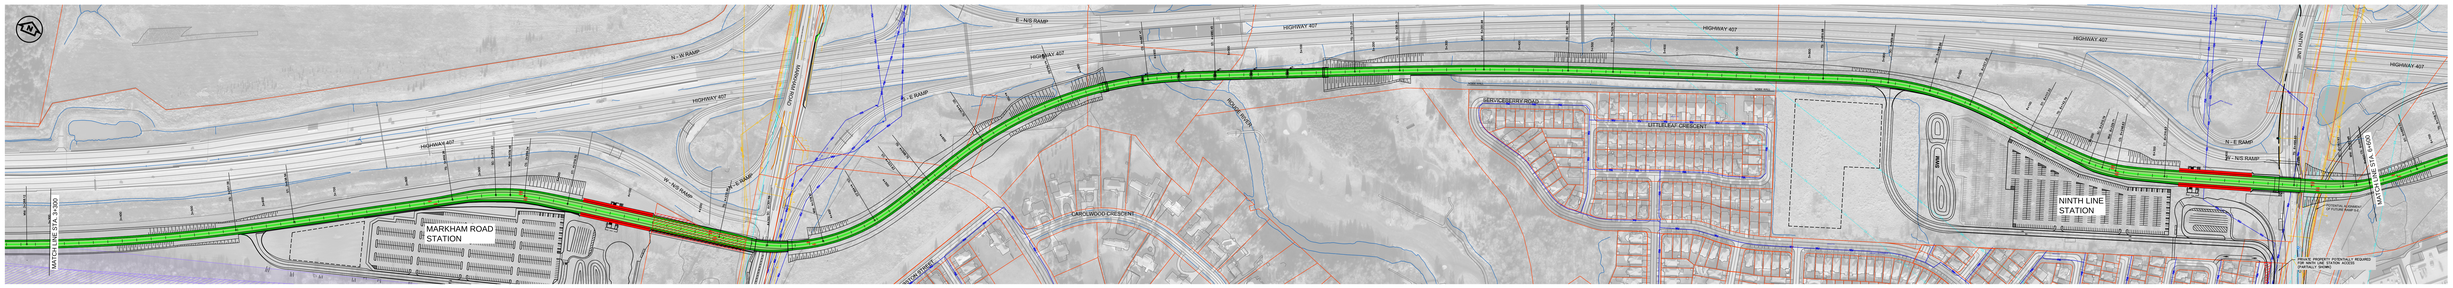

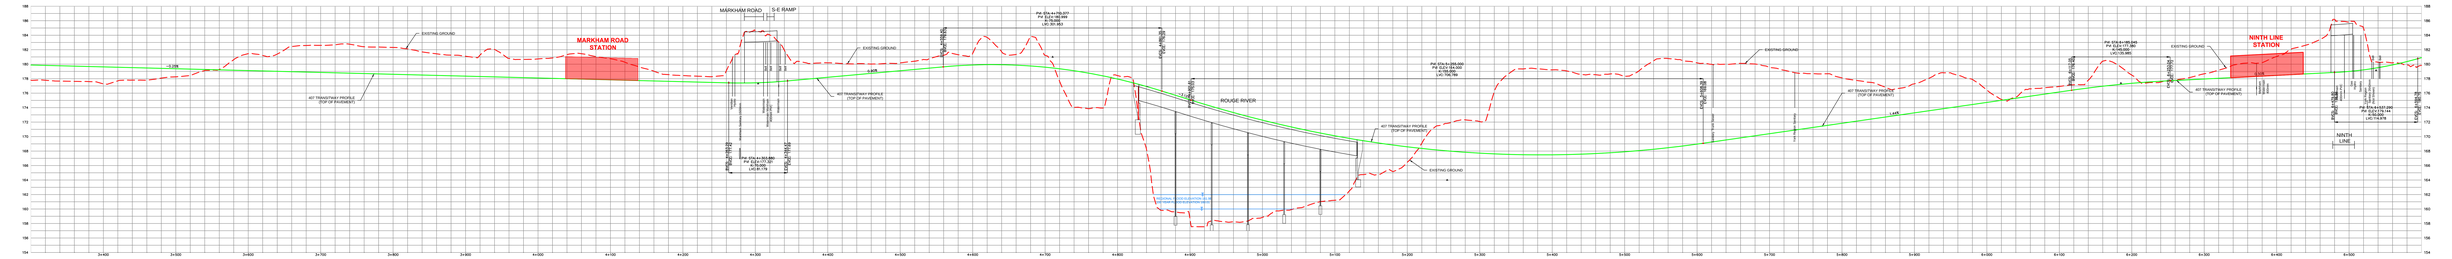

SCALE

10m 0 20m
Horizontal
1m 0 2m
Vertical

LEGEND

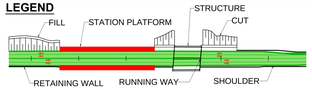

- HYDRO CORRIDOR
- UTILITY CORRIDOR
- EXISTING PROPERTY BOUNDARIES
- WATER COURSES
- STATION
- PRIVATE PROPERTY REQUIRED

407 TRANSITWAY

EAST OF KENNEDY ROAD TO EAST OF BROCK ROAD
G.W.P. 132-00-03 CA 2013-E-0027

DRAWING SET
ALIGNMENT
PLAN & PROFILE

PLATE
1

DATE
2016/06/20

DRAWING NAME: J:\TYR\T4022 – 407 Transitway, Phase 2\TS\5 General\02 – Drawings\01 – CAD\06 – Plates\PLATES_Roll plot PIC boards.dwg
CREATED:
MODIFIED: Jun 16, 2016 – 4:42pm