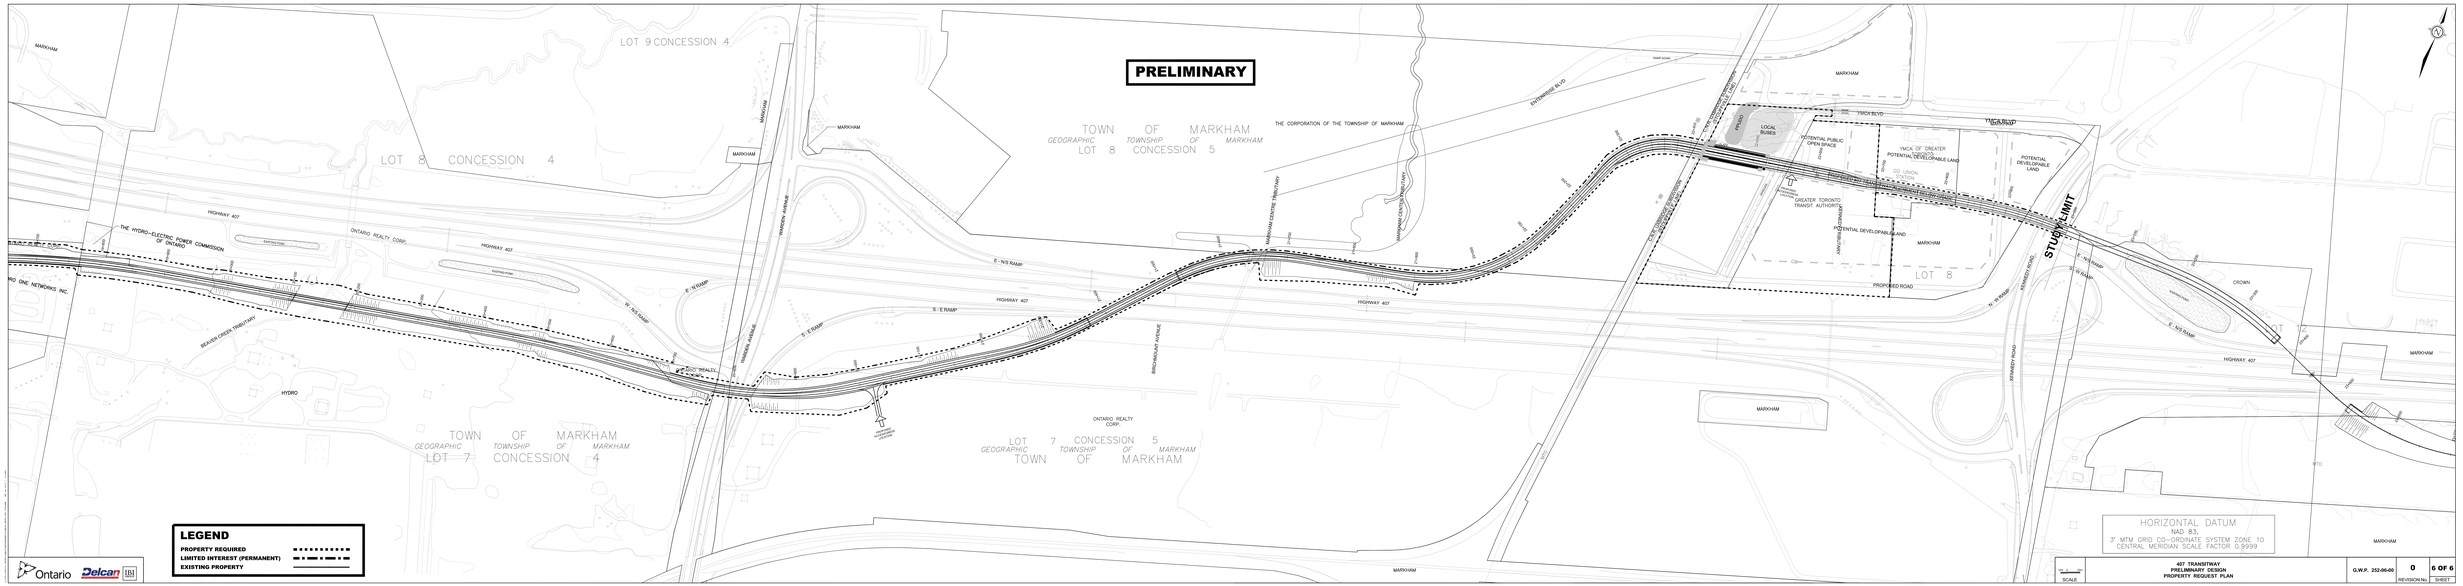
PRELIMINARY
LOT 9 CONCESSION 4
LOT 8 CONCESSION 4
TOWN OF MARKHAM
GEOGRAPHIC TOWNSHIP OF MARKHAM
LOT 8 CONCESSION 5
TOWN OF MARKHAM
GEOGRAPHIC TOWNSHIP OF MARKHAM
LOT 7 CONCESSION 4
LOT 7 CONCESSION 5
GEOGRAPHIC TOWNSHIP OF MARKHAM
TOWN OF MARKHAM
THE CORPORATION OF THE TOWNSHIP OF MARKHAM
THE HYDRO-ELECTRIC POWER COMMISSION OF ONTARIO
ONTARIO REALTY CORP.
HIGHWAY 407
EXISTING R.O.W.
BEAVER CREEK TRIBUTARY
HYDRO
RODA REALTY
TAMWORTH AVENUE
BRENMOUNT AVENUE
MARKHAM CENTRE BOULEVARD
MARTIN GROVE BOULEVARD
E - N/S RAMP
W - N/S RAMP
S - E RAMP
S - W RAMP
YMCA BLVD
YMCA OF GREATER TORONTO
POTENTIAL PUBLIC OPEN SPACE
POTENTIAL DEVELOPABLE LAND
GO UNION RAIL LINE
GREATER TORONTO TRANSIT AUTHORITY
PROPOSED ROAD
LOCAL BUSES
PROPOSED GO UNION RAIL LINE
STUDY LIMIT
KENNEDY ROAD
CROWN
LOT 6
LEGEND
PROPERTY REQUIRED
LIMITED INTEREST (PERMANENT)
EXISTING PROPERTY
HORIZONTAL DATUM
NAD 83,
3° MTM CRD CO-ORDINATE SYSTEM ZONE 10
CENTRAL MERIDIAN SCALE FACTOR 0.9999
Ontario
Delcan
407 TRANSITWAY
PRELIMINARY DESIGN
PROPERTY REQUEST PLAN
G.W.P. 252-06-00
0
REVISION No.
6 OF 6
SHEET
SCALE